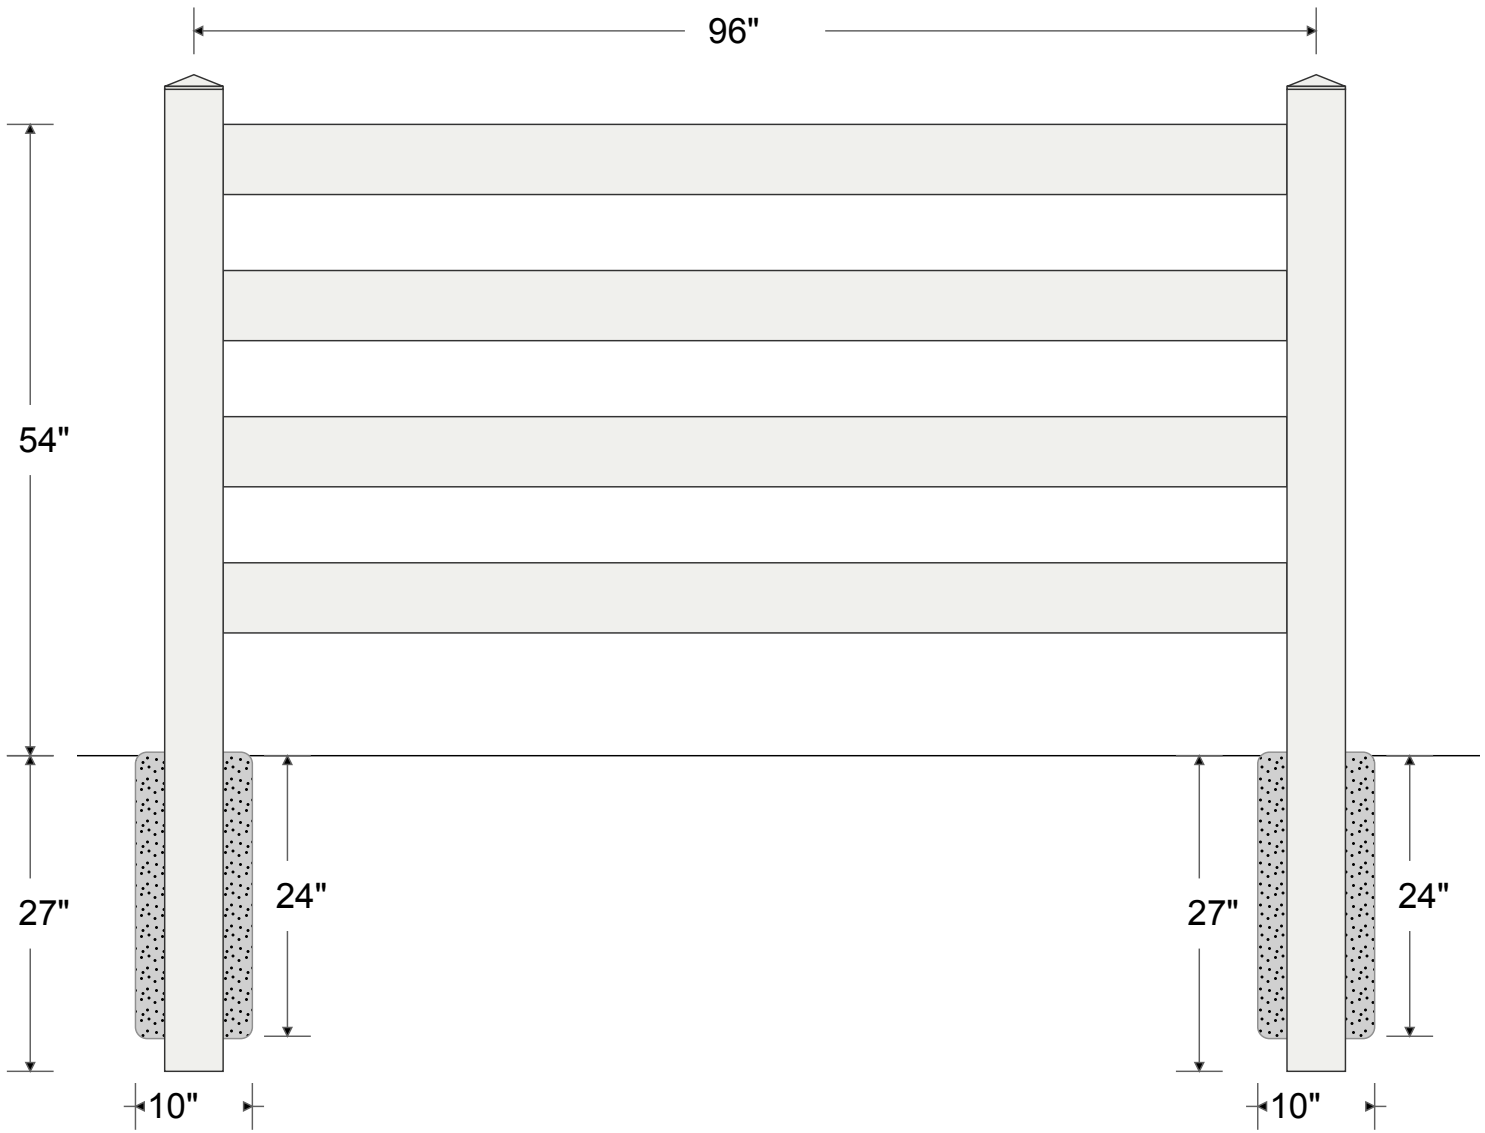

54" tall PVC Fence.

5" X 5" X 84" Terminal Post with Flat Interior Post Cap, 10" post footing diameter and 24" post footing depth.

5" X 5" X 84" Line Post with Flat Interior Post Cap, 10" post footing diameter and 24" post footing depth.

2" X 6" Top Rail.

2" X 6" Middle Rail.

2" X 6" Middle Rail.

2" X 6" Bottom Rail.

The Line Post Spacing is 96" O.C.

BB&S
FENCE SYSTEMS OF NEW ENGLAND

B.B.&S. TREATED LUMBER OF N.E.
61 BONNEAU RD
NORTH KINGSTOWN, RI 02852
800-322-4006

Milwaukee 4

Drawn: kl 1/30/2017
File: